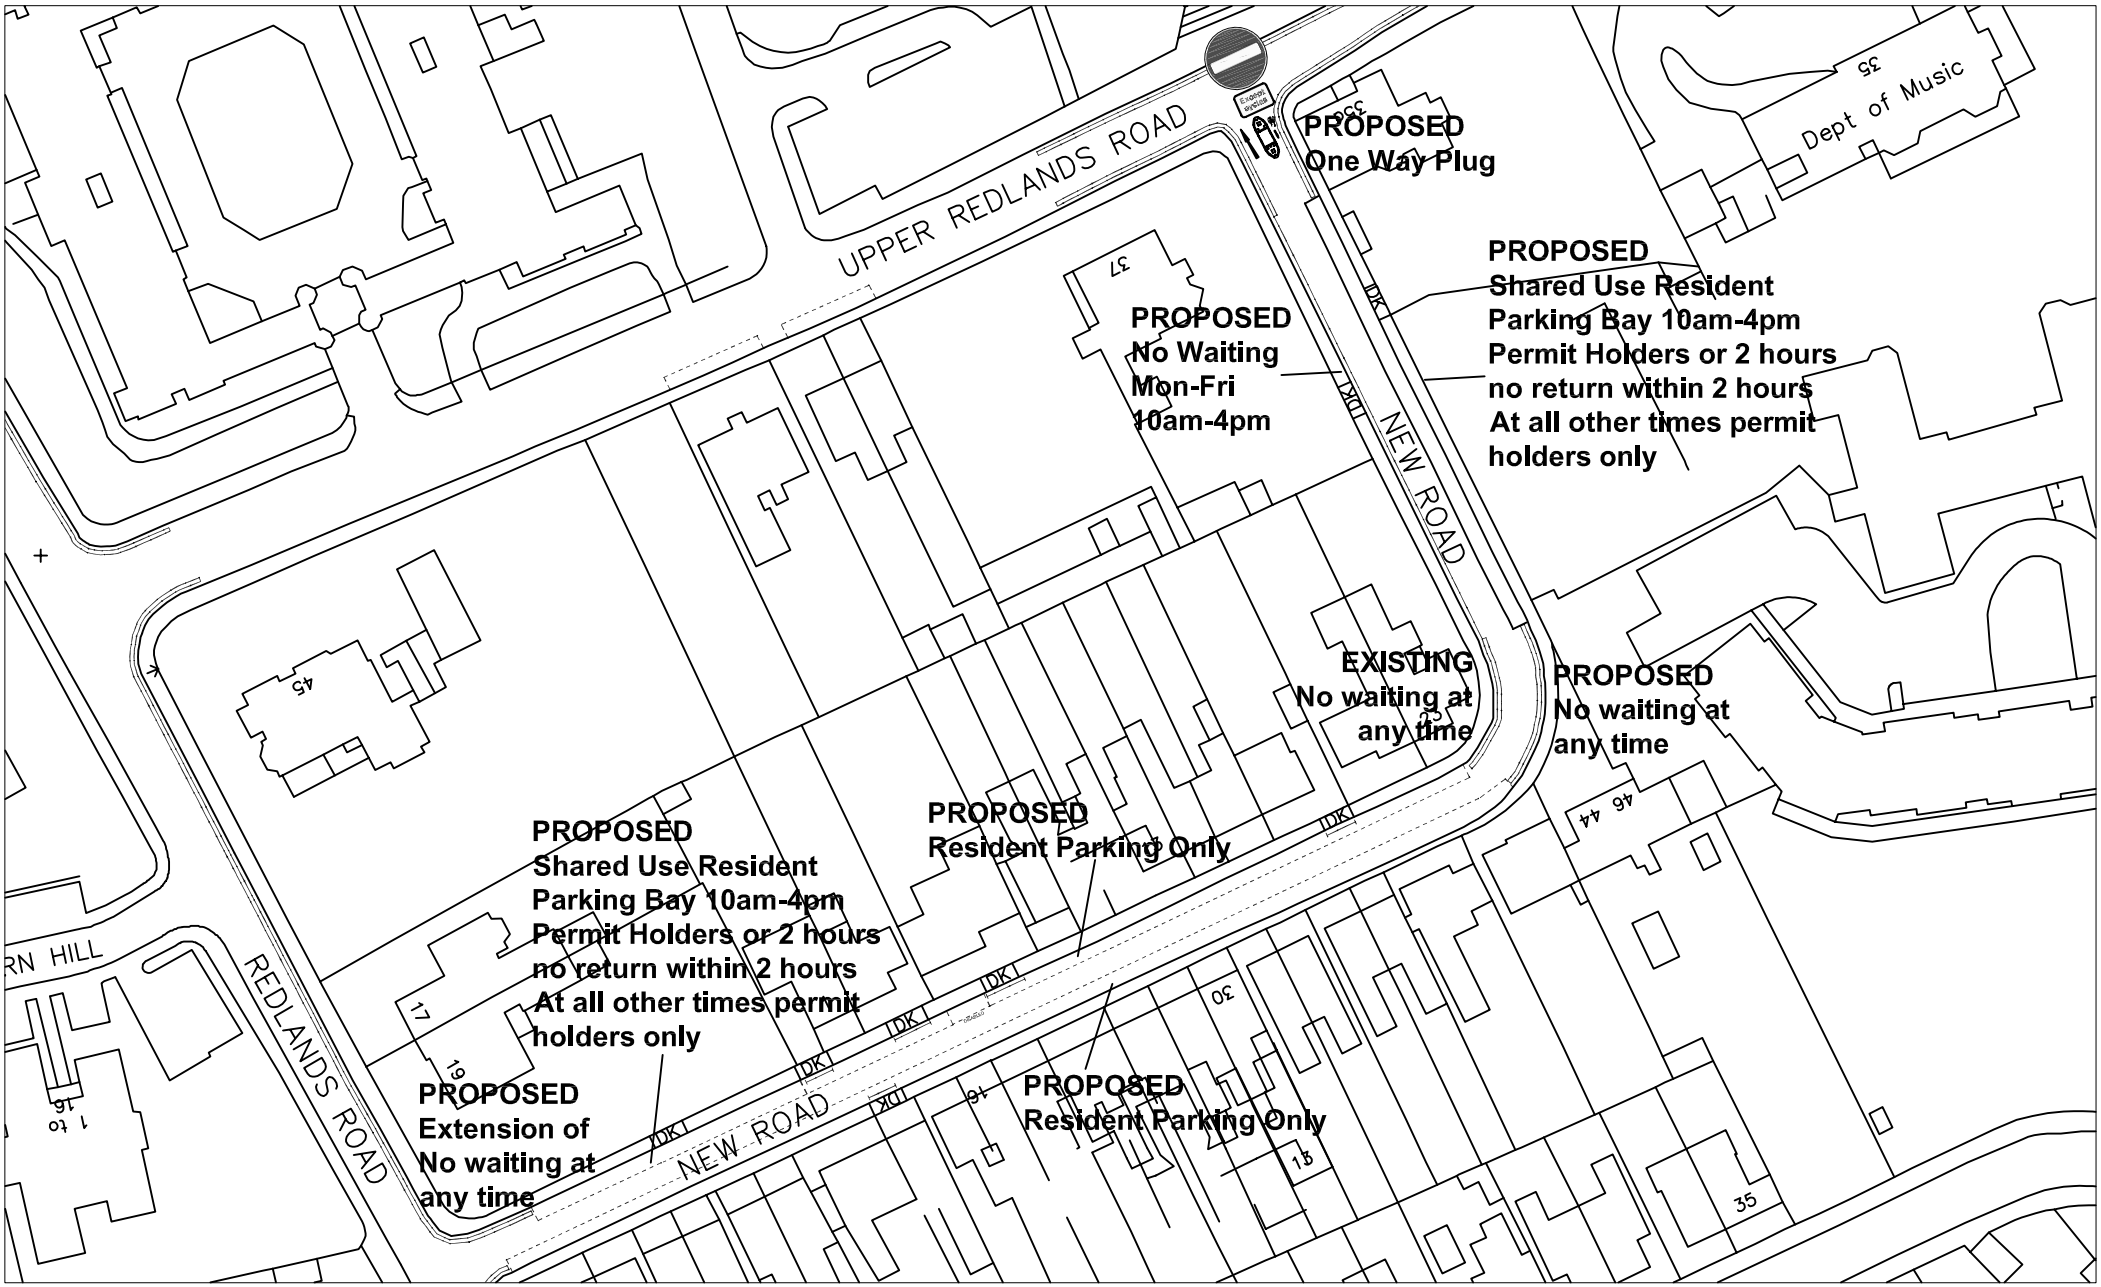

Crown copyright and database rights 2013 Ordnance Survey 100019672

Reading Borough Council
Working better with you

Department of Environment
Culture and Sport
Civic Centre
Reading
RG1 7AE

Project Appendix 1 - New Road Traffic Management Sub Committee 06/14	Scale N.T.S	Drawn AS	
	Date 06/14	Checked SB	
		Approved	
Drawing Proposed Waiting & Movement Restrictions	Drawing No. TMSC0614/1		