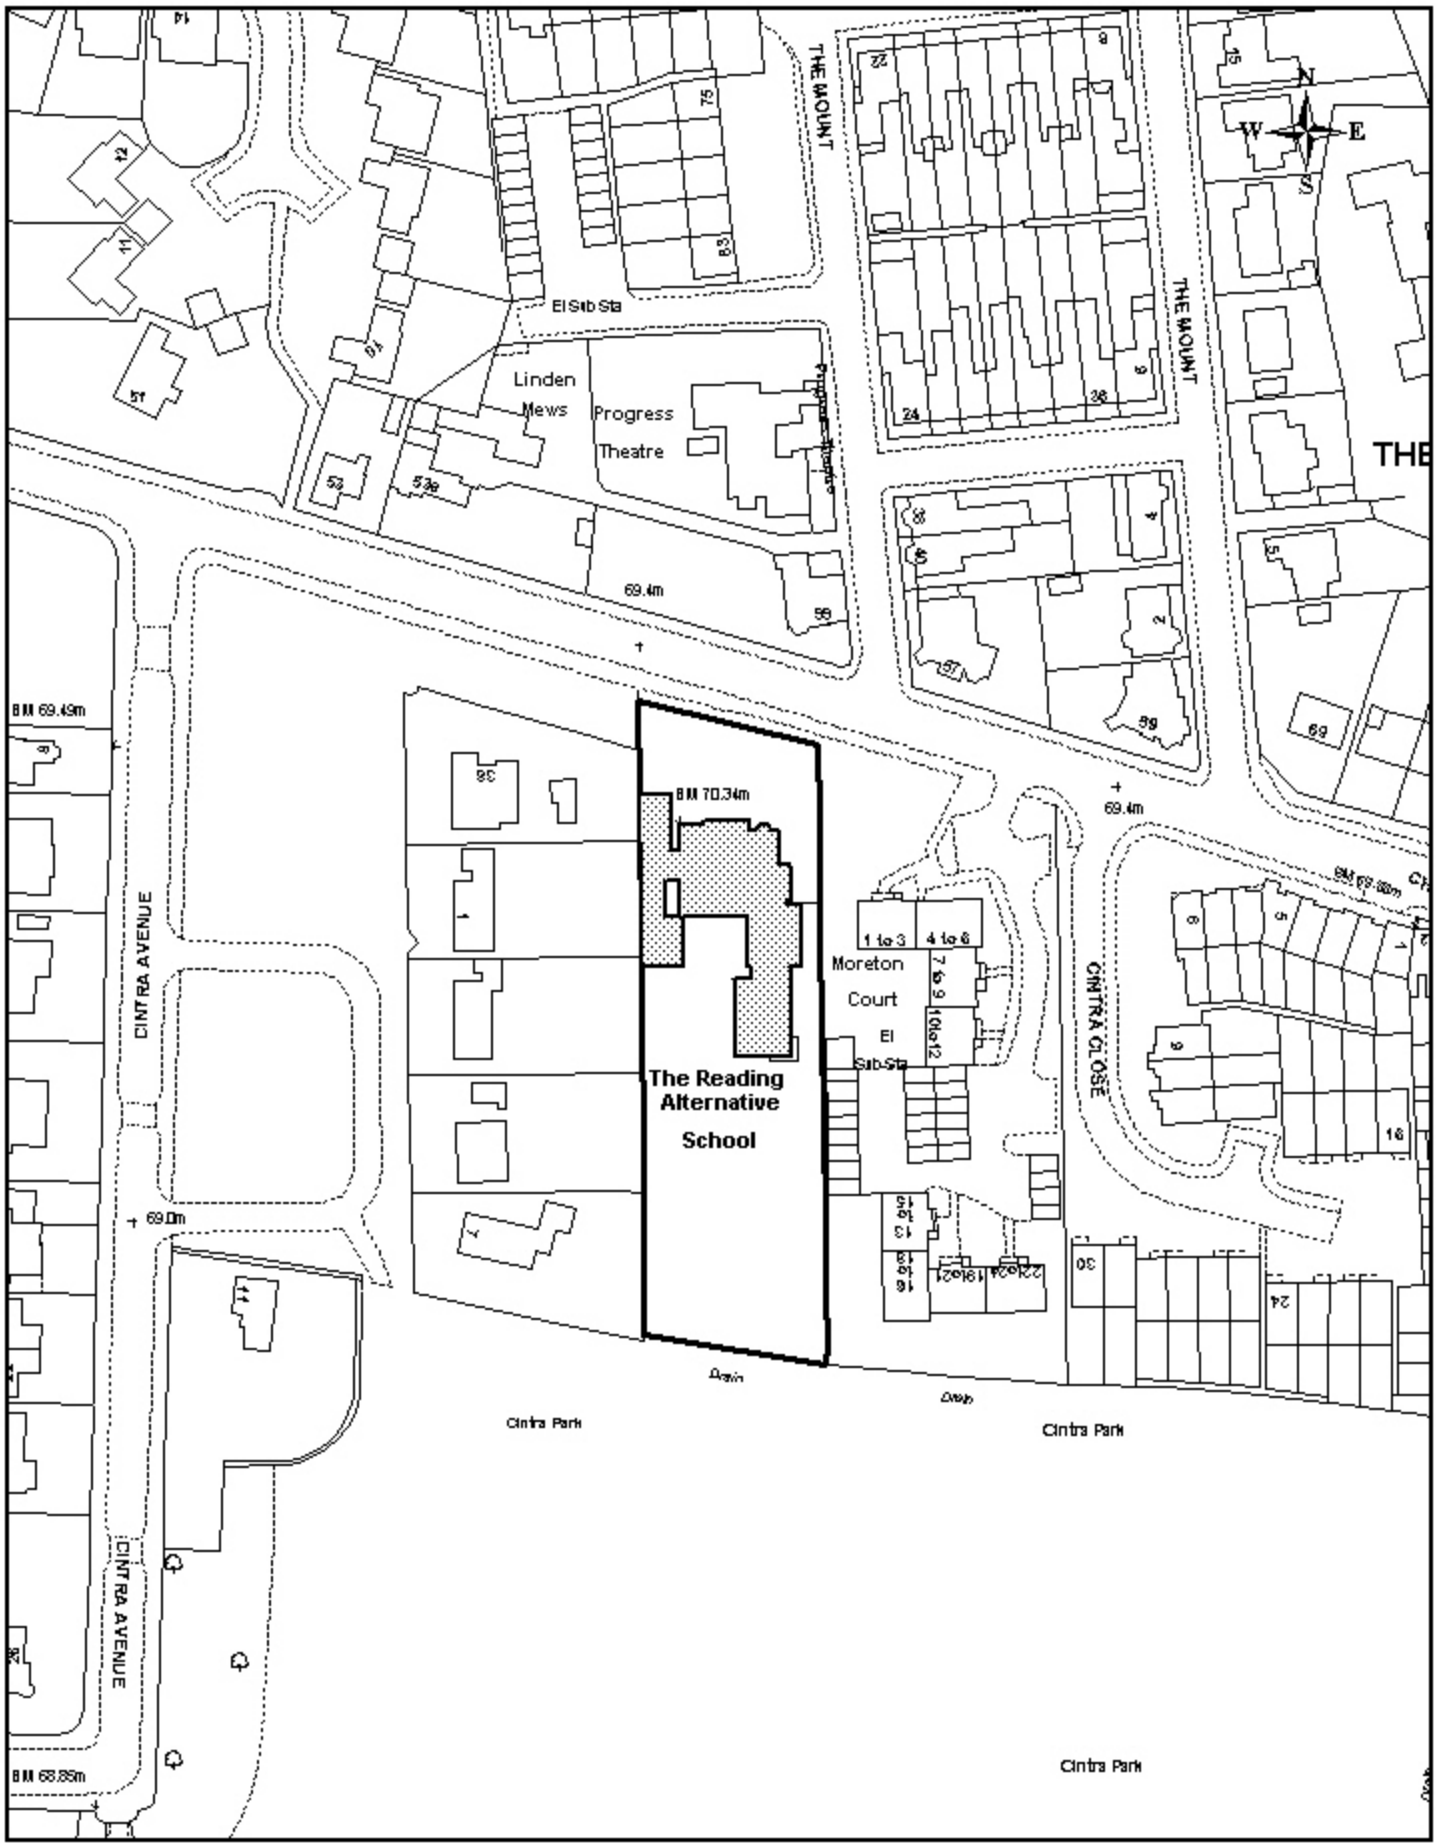

Title: READING ALTERNATIVE SCHOOL
Site 0.31 hectares, building footprint 0.06 hectares

Drg no:

Date: 17/10/2006

Scale at A4 :1:1250

Produced by Valuation Section

File: Dt36810/

Reading BOROUGH COUNCIL

Crown copyright. All rights reserved Reading Borough Council. Account no 100019672. 2006