APPENDIX 1

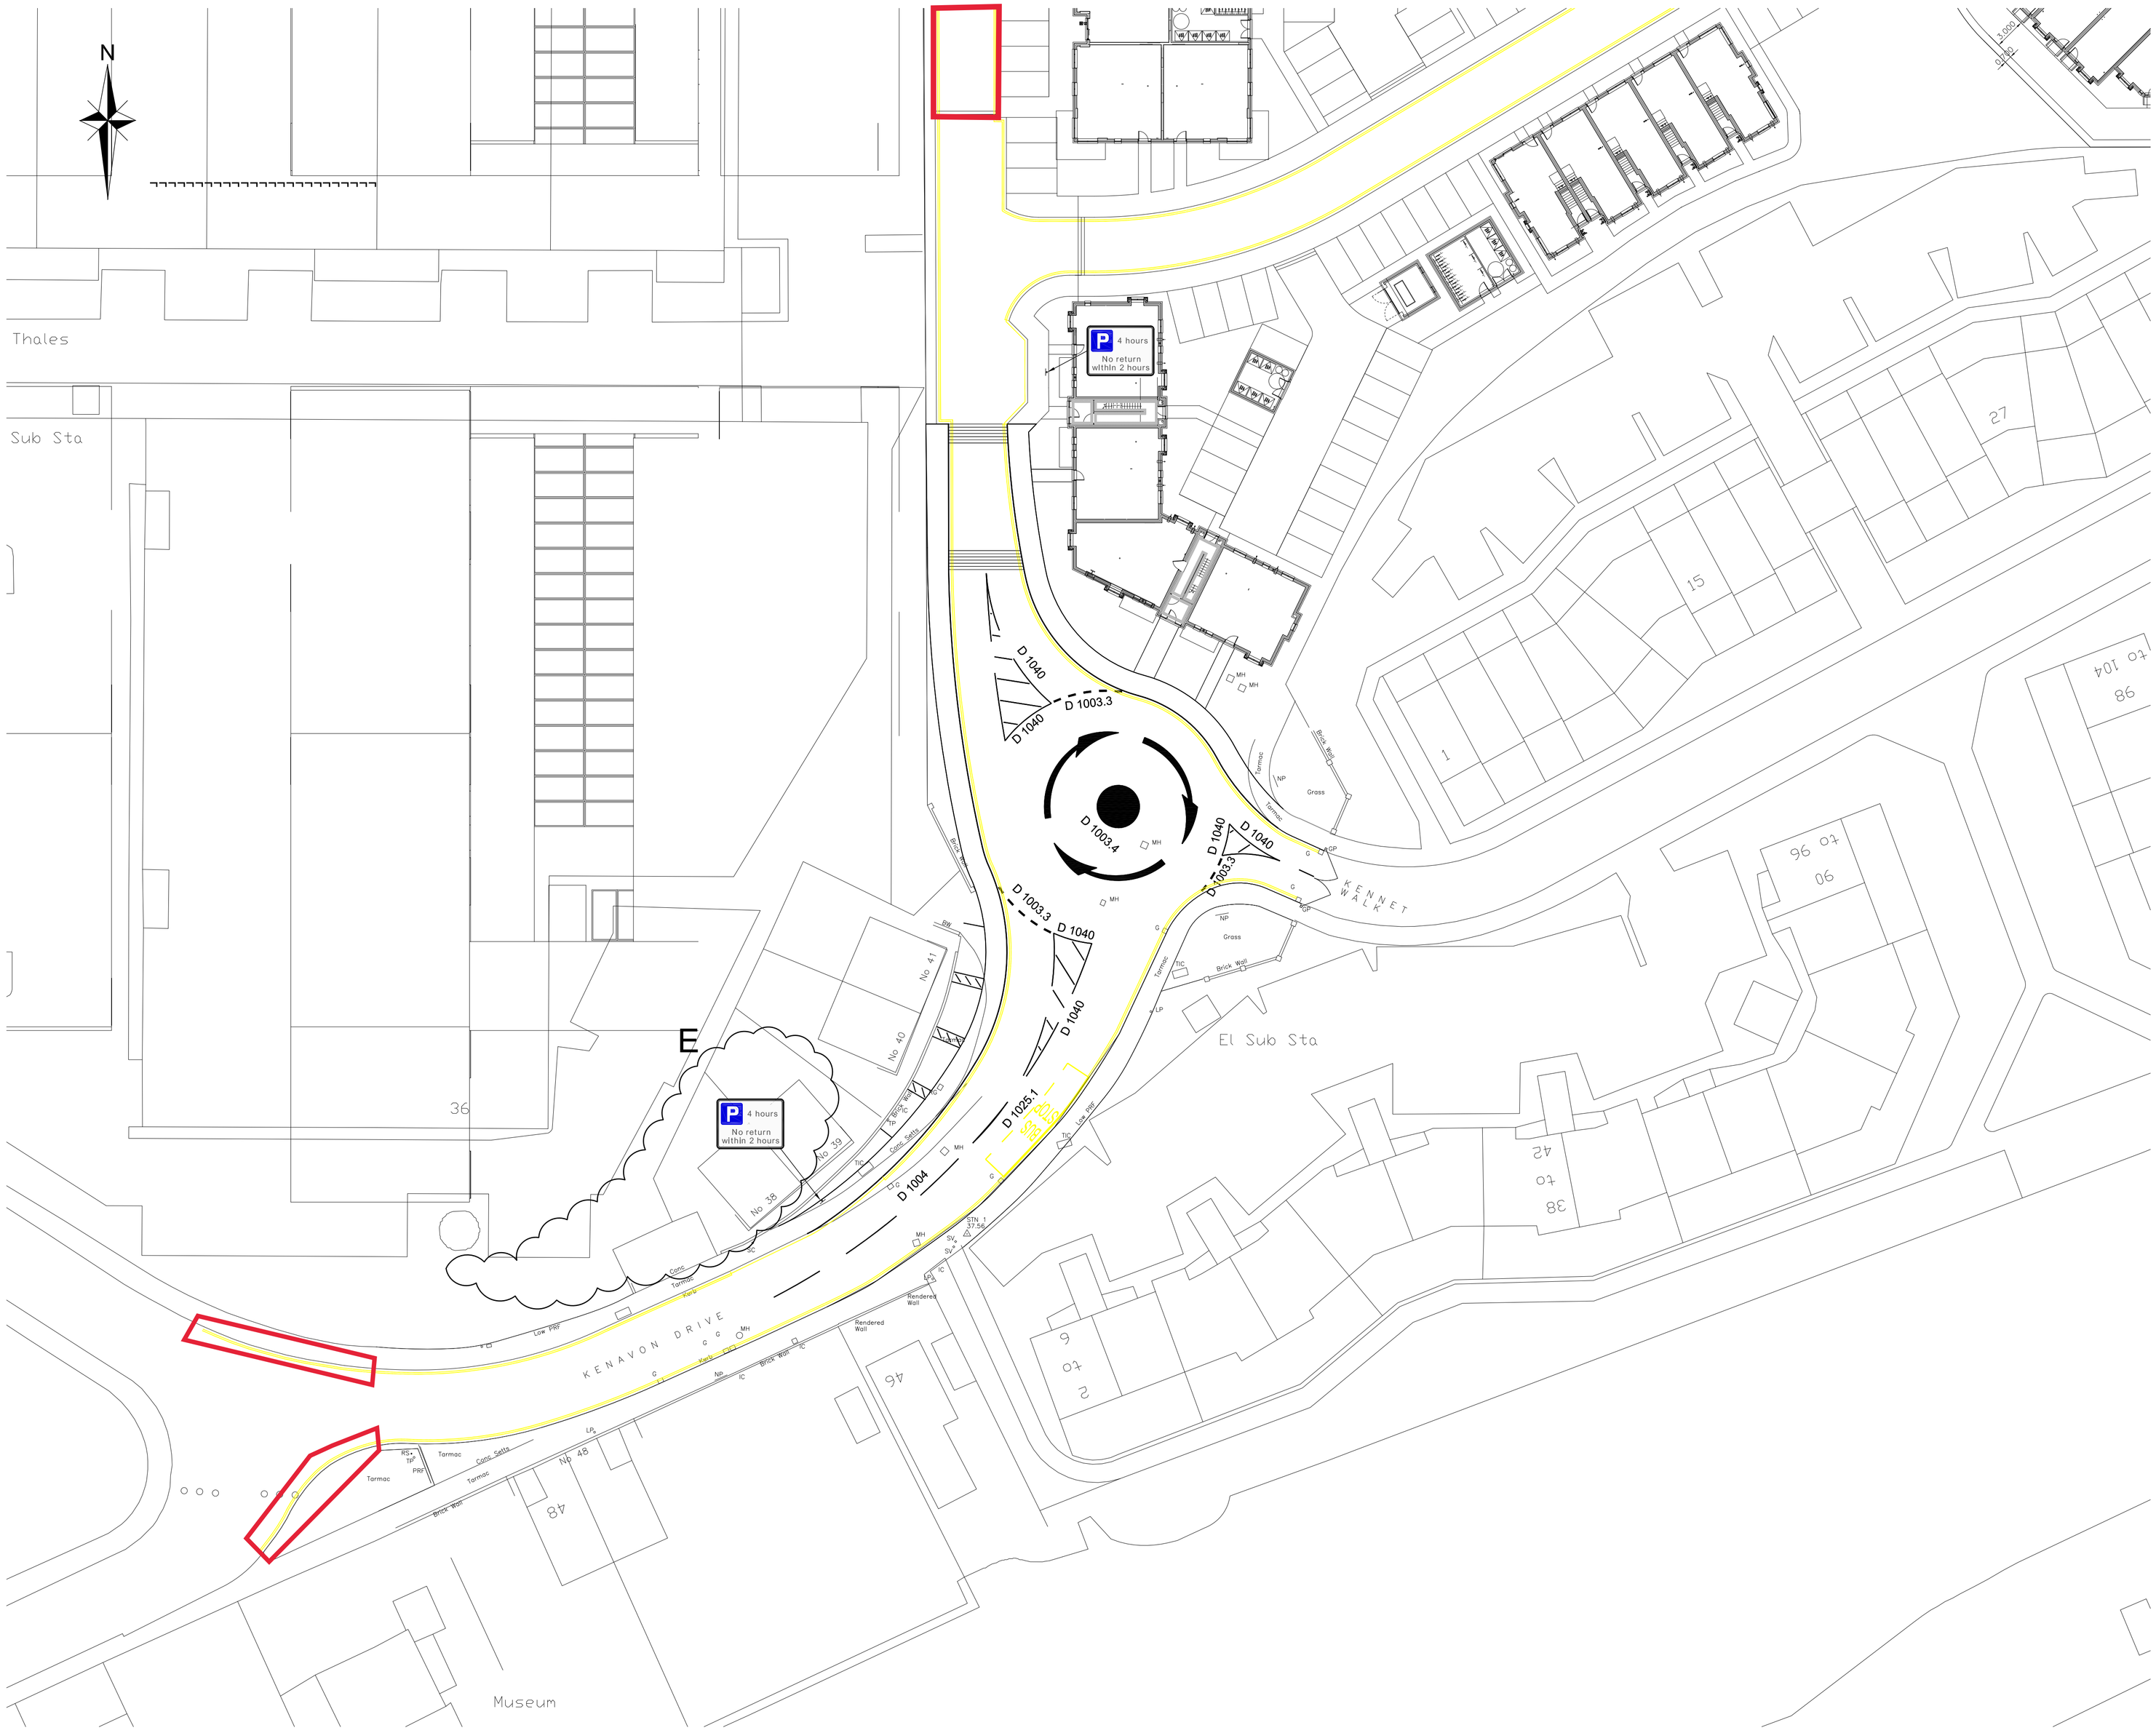

NOTES

1. All materials and workmanship shall comply fully with the manual of contract documents for highways works, volume 1 specification for highways works and the Reading Borough Council specification for road construction and standard details.
2. Do not scale from this drawing, work to figured dimensions only.
3. All Waiting Restriction signs to be mounted on 76mm dia galvanised posts, mounting height 2.10m unless otherwise instructed by the Engineer on site.

Rev	Amendments	Drn	Chk	App	Date
E	Double Yellow lining amended to suit existing by No. 38 and Waiting Restriction Signage amended o/s 40 - 41 Kenavon Drive.	DK	MP	GAC	Sept 18
D	Waiting Restriction Signage o/s No's 38 - 41 Kenavon Drive added.	DK	MP	GAC	Sept 18
C	Limited Parking Bays and Waiting Restriction Signage added. Informal Parking bays added outside No's 38 - 41 Kenavon Drive.	DK	MP	GAC	Sept 18
B	Limited Parking Bays added.	DK	MP	GAC	June 18
A	Extent of yellow markings extended after review	DK	MP	GAC	May 18

Consulting Engineers Ltd

Issued by

Landmark House
Station Road
Hook
Hampshire
RG27 9HA
01256 630420

Park House
Park Farm
East Malling Trust Estate
Bradbourne Lane
Aylesford
Kent
ME20 6SN
01732 448120

enquiries@c-a.uk.com
www.c-a.uk.com

Job Title

Kenavon Drive
Reading

Drawing Title

Parking Restrictions
Sheet 1 of 2

Client

Bellway Homes Ltd
(Thames Valley)

Scale	Date	Designed
1:500	July 17	MP
Drawn	**Checked**	**Approved**
EV	GG	GAC

Job No	Drawing No	Rev
17-049	17-049-112	E